9/27/2023 10:27:59 AM

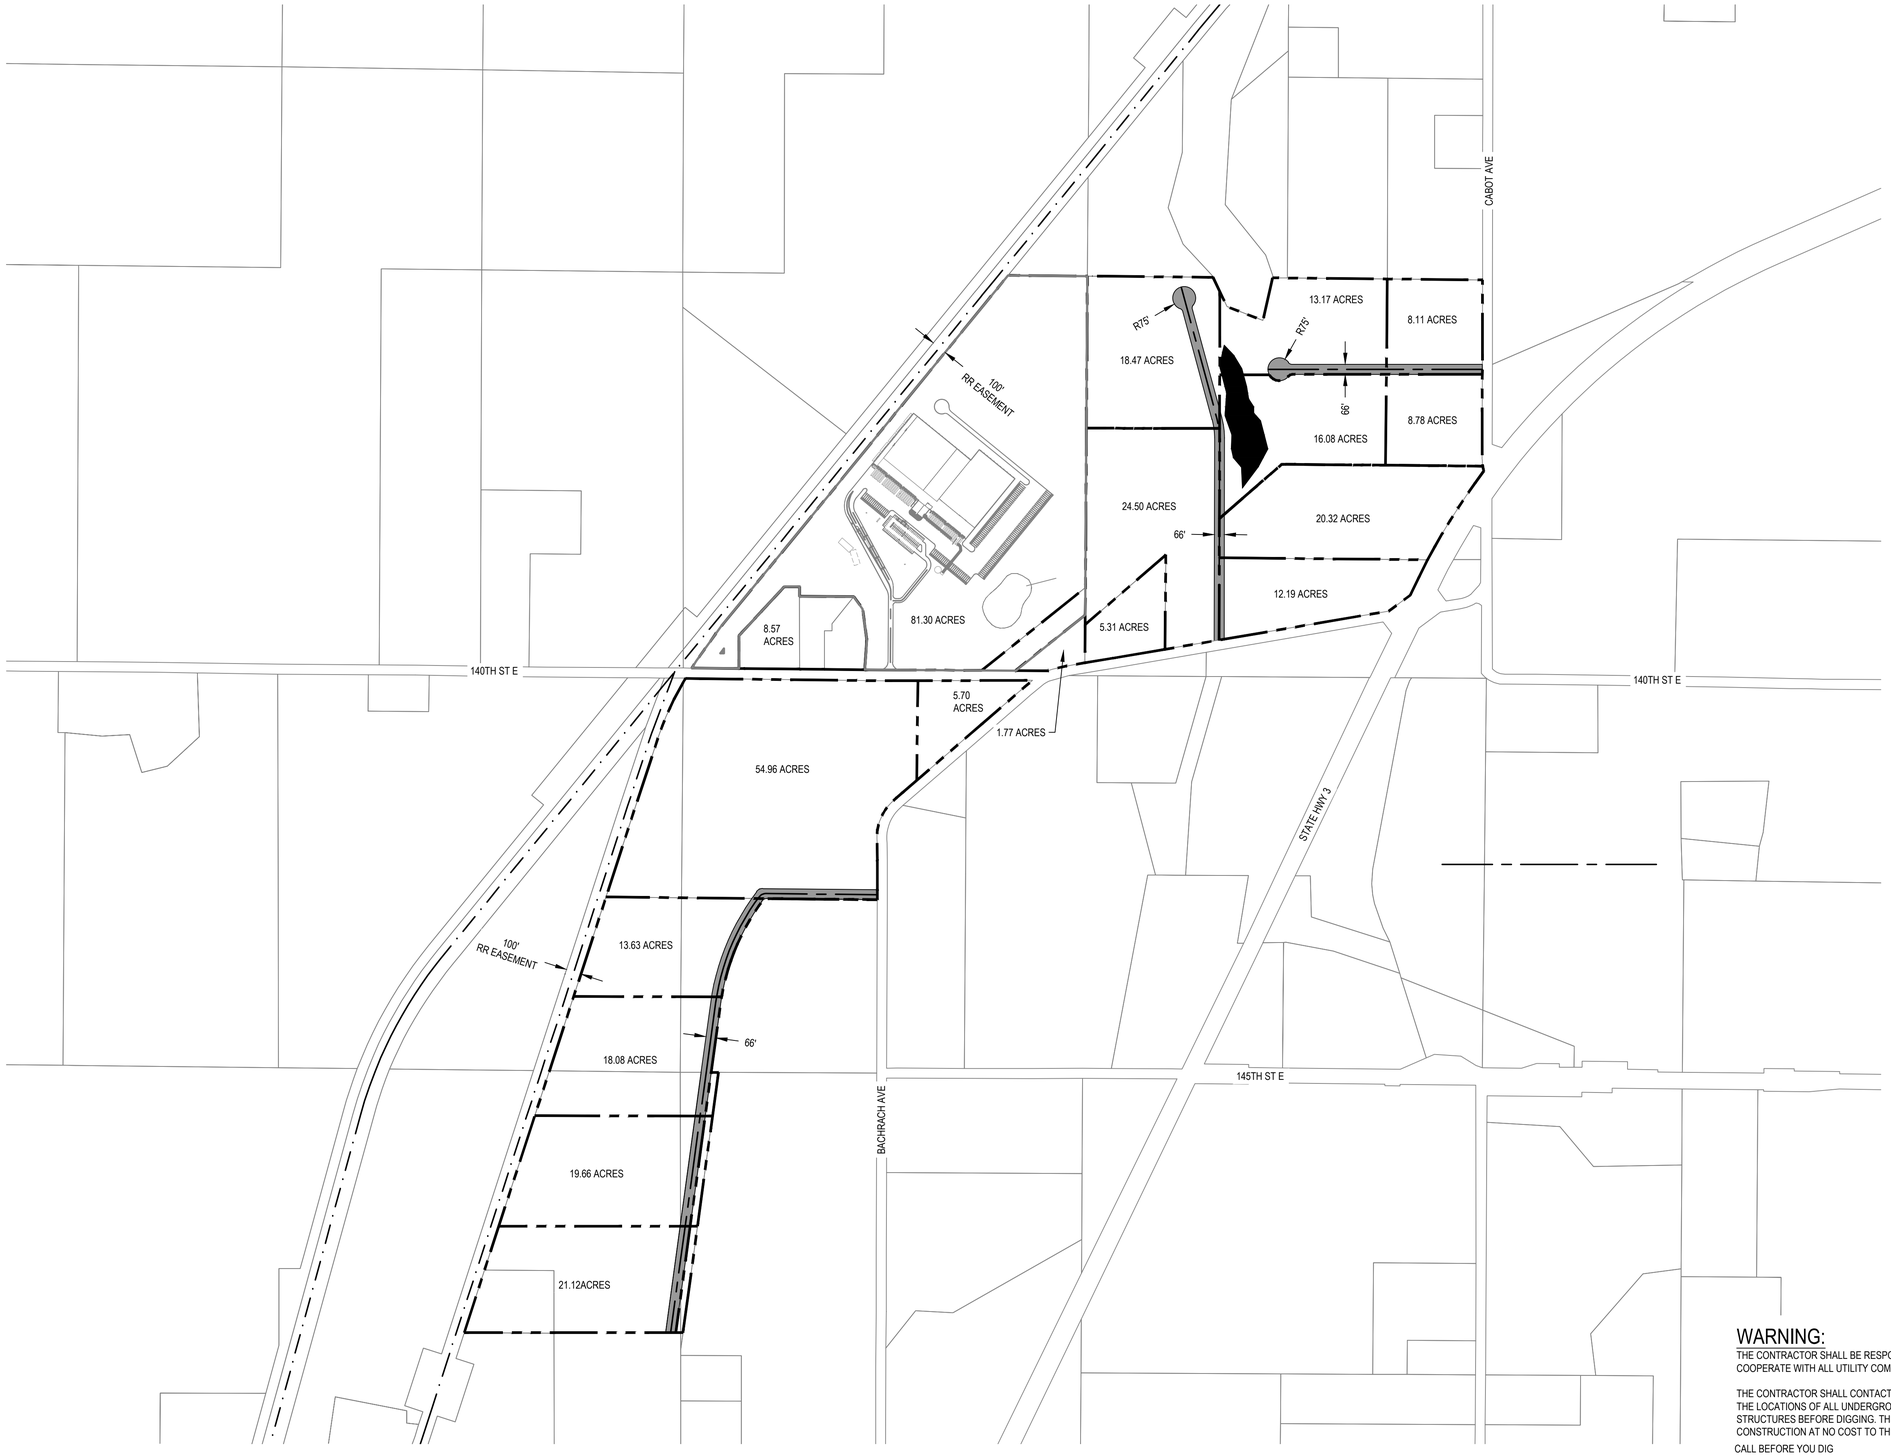

N

GRAPHIC SCALE

500 0 500 1000

(IN FEET)

1 inch = 500 ft.

LEGEND

- PROPERTY BOUNDARY
- PROPOSED LOT LINE
- PROPOSED ROAD
- PROPOSED ROAD CENTERLINE
- EXISTING RAILROAD
- PROPOSED ROAD EASEMENT
- WATER

WARNING:

THE CONTRACTOR SHALL BE RESPONSIBLE FOR CALLING FOR LOCATIONS OF ALL EXISTING UTILITIES. THEY SHALL COOPERATE WITH ALL UTILITY COMPANIES IN MAINTAINING THEIR SERVICE AND/OR RELOCATION OF LINES.

THE CONTRACTOR SHALL CONTACT GOPHER STATE ONE CALL AT 651-454-0002 AT LEAST 48 HOURS IN ADVANCE FOR THE LOCATIONS OF ALL UNDERGROUND WIRES, CABLES, CONDUITS, PIPES, MANHOLES, VALVES OR OTHER BURIED STRUCTURES BEFORE DIGGING. THE CONTRACTOR SHALL REPAIR OR REPLACE THE ABOVE WHEN DAMAGED DURING CONSTRUCTION AT NO COST TO THE OWNER.

CALL BEFORE YOU DIG

GOPHER STATE ONE CALL

TWIN CITY AREA: 651-454-0002
TOLL FREE 1-800-252-1166

Stantec

1 CARLSON PARKWAY NORTH
PLYMOUTH, MN 55447
PHONE: 763-479-4200
WWW.STANTEC.COM

CLIENT:

PROJECT TITLE: BRIDGEWATER TOWNSHIP

BRIDGEWAER TOWNSHIP
RICE COUNTY, MN

ISSUE NO.:

DESCRIPTION:

DATE:

CERTIFICATION:

I HEREBY CERTIFY THAT THIS PLAN, SPECIFICATION, OR REPORT WAS PREPARED BY ME OR UNDER MY DIRECT SUPERVISION AND THAT I AM A DULY LICENSED PROFESSIONAL ENGINEER UNDER THE LAWS OF THE STATE OF MINNESOTA.

NOT FOR CONSTRUCTION

LICENSE NO.:

DATE:

PROJECT NO.:

DWN BY:	CHK'D BY:	APP'D BY:
THR	KP	KP

ISSUE DATE: 09/27/2023

ISSUE NO.:

SHEET TITLE:

SHEET NO.:

C:\Users\thrasmussen\Desktop\01 _PROJECT SHOTCUTS\######## - Bridgewater Township MN\LDev\5_DESIGN\1_CAD\3 PLANSHEETS\C-101 SITE PLAN.dwg